





3 BHK Type 1 FLOOR PLAN

GROUND FLOOR PLAN



FIRST FLOOR




Minimum Plot Dimensions

Frontage - 32' 65'

Depth - 64.7' 32'


GROUND FLOOR CARPET AREA

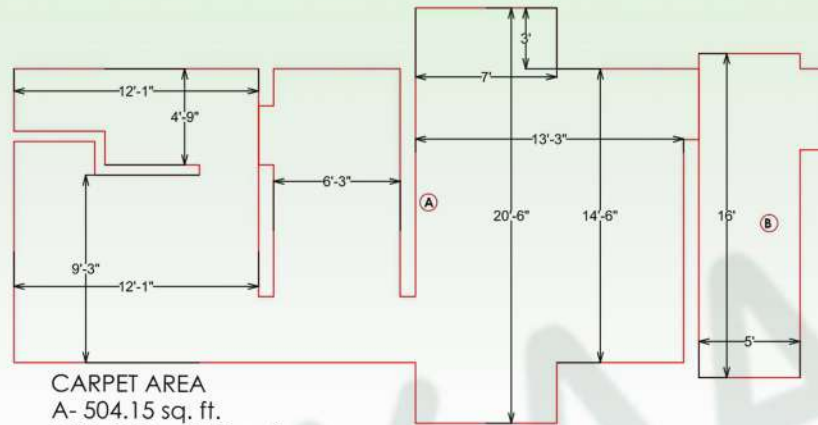

CARPET AREA
A- 504.15 sq. ft.
B- $86.67/2 = 43.33$ sq.ft.

CARPET AREA
A + B = 547.48 sq.ft.
ROUNDED BY 548 sq.ft

FIRST FLOOR CARPET AREA

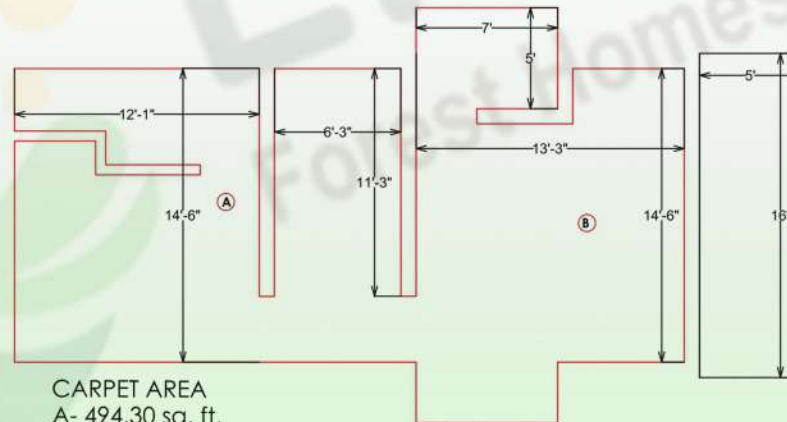


CARPET AREA
A- 494.30 sq. ft.
B- $80/2 = 40$ sq.ft.

CARPET AREA
A + B = 534.30 sq.ft.
ROUNDED BY 534 sq.ft


TOTAL CARPET AREA = 548 + 534 = 1082 sq.ft

GROUND FLOOR BUILT UP AREA

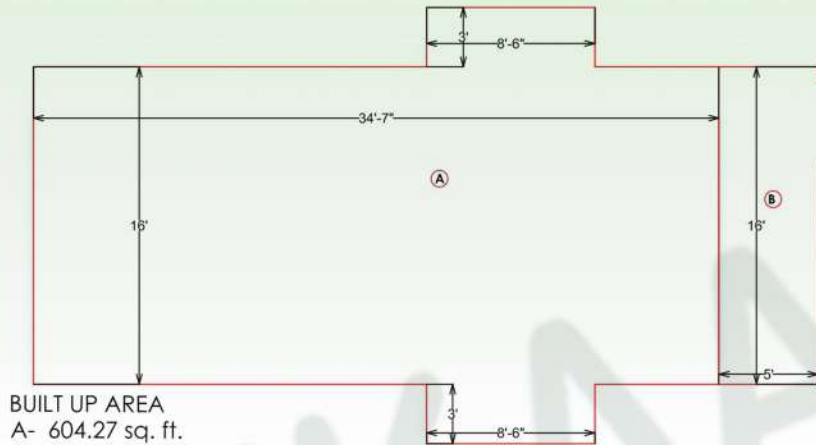

BUILT UP AREA
A- 604.27 sq. ft.
B- 86.67 sq. ft. /2= 43.33 sq.ft.

BUILT UP AREA
A + B = 647.6 Sq.ft
ROUNDED BY 648 sq.ft

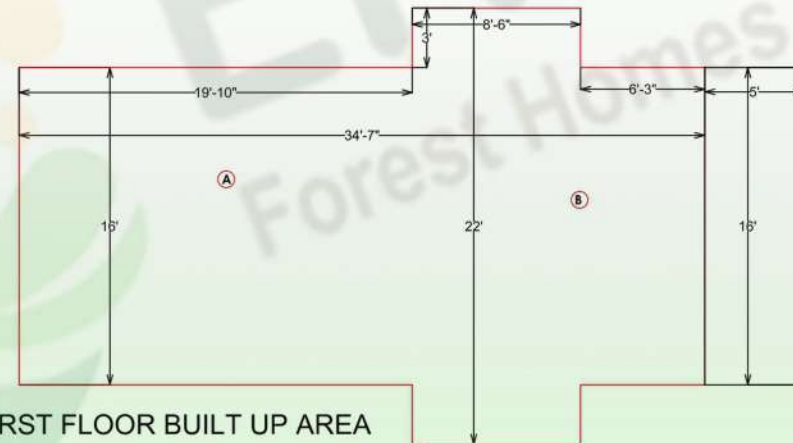


FIRST FLOOR BUILT UP AREA

BUILT UP AREA
A- 604.27 sq. ft.
B- 80 /2= 40 sq.ft.


BUILT UP AREA
A + B = 644.27 Sq.ft
ROUNDED BY 644 sq.ft

TOTAL BUILT UP AREA = 648 + 644 = 1292 sq.ft


Front Evevation

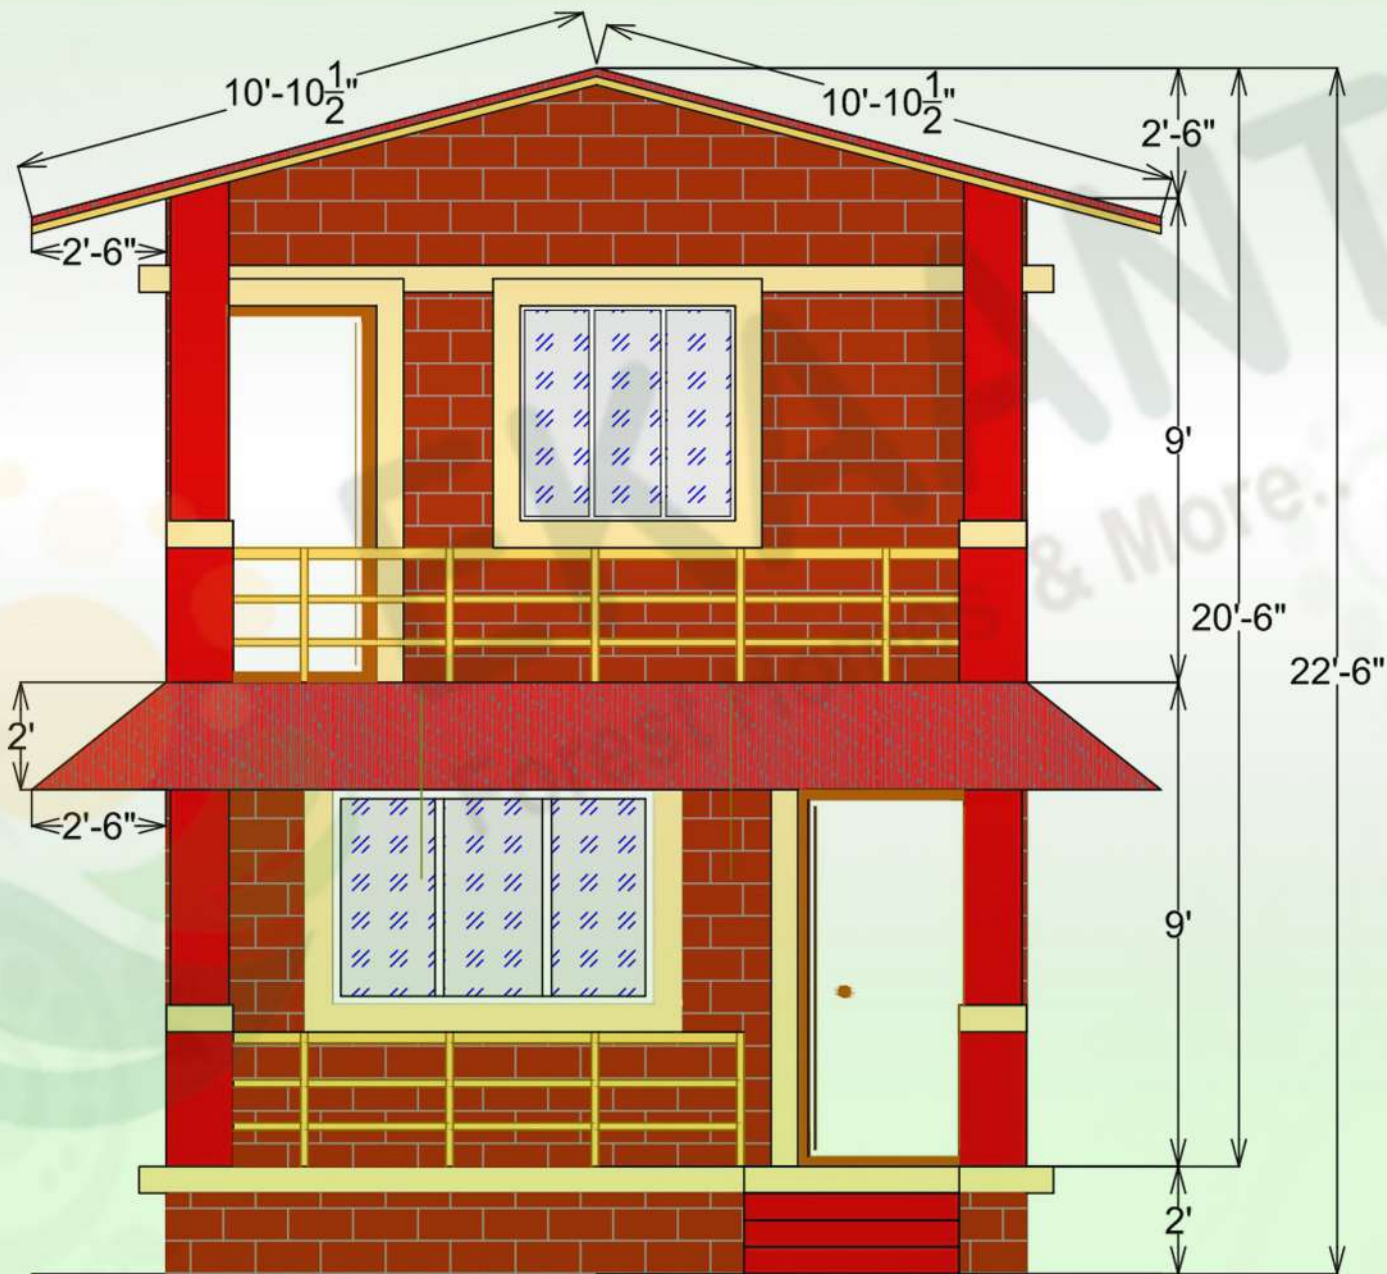

Ground Floor Dimension Plan

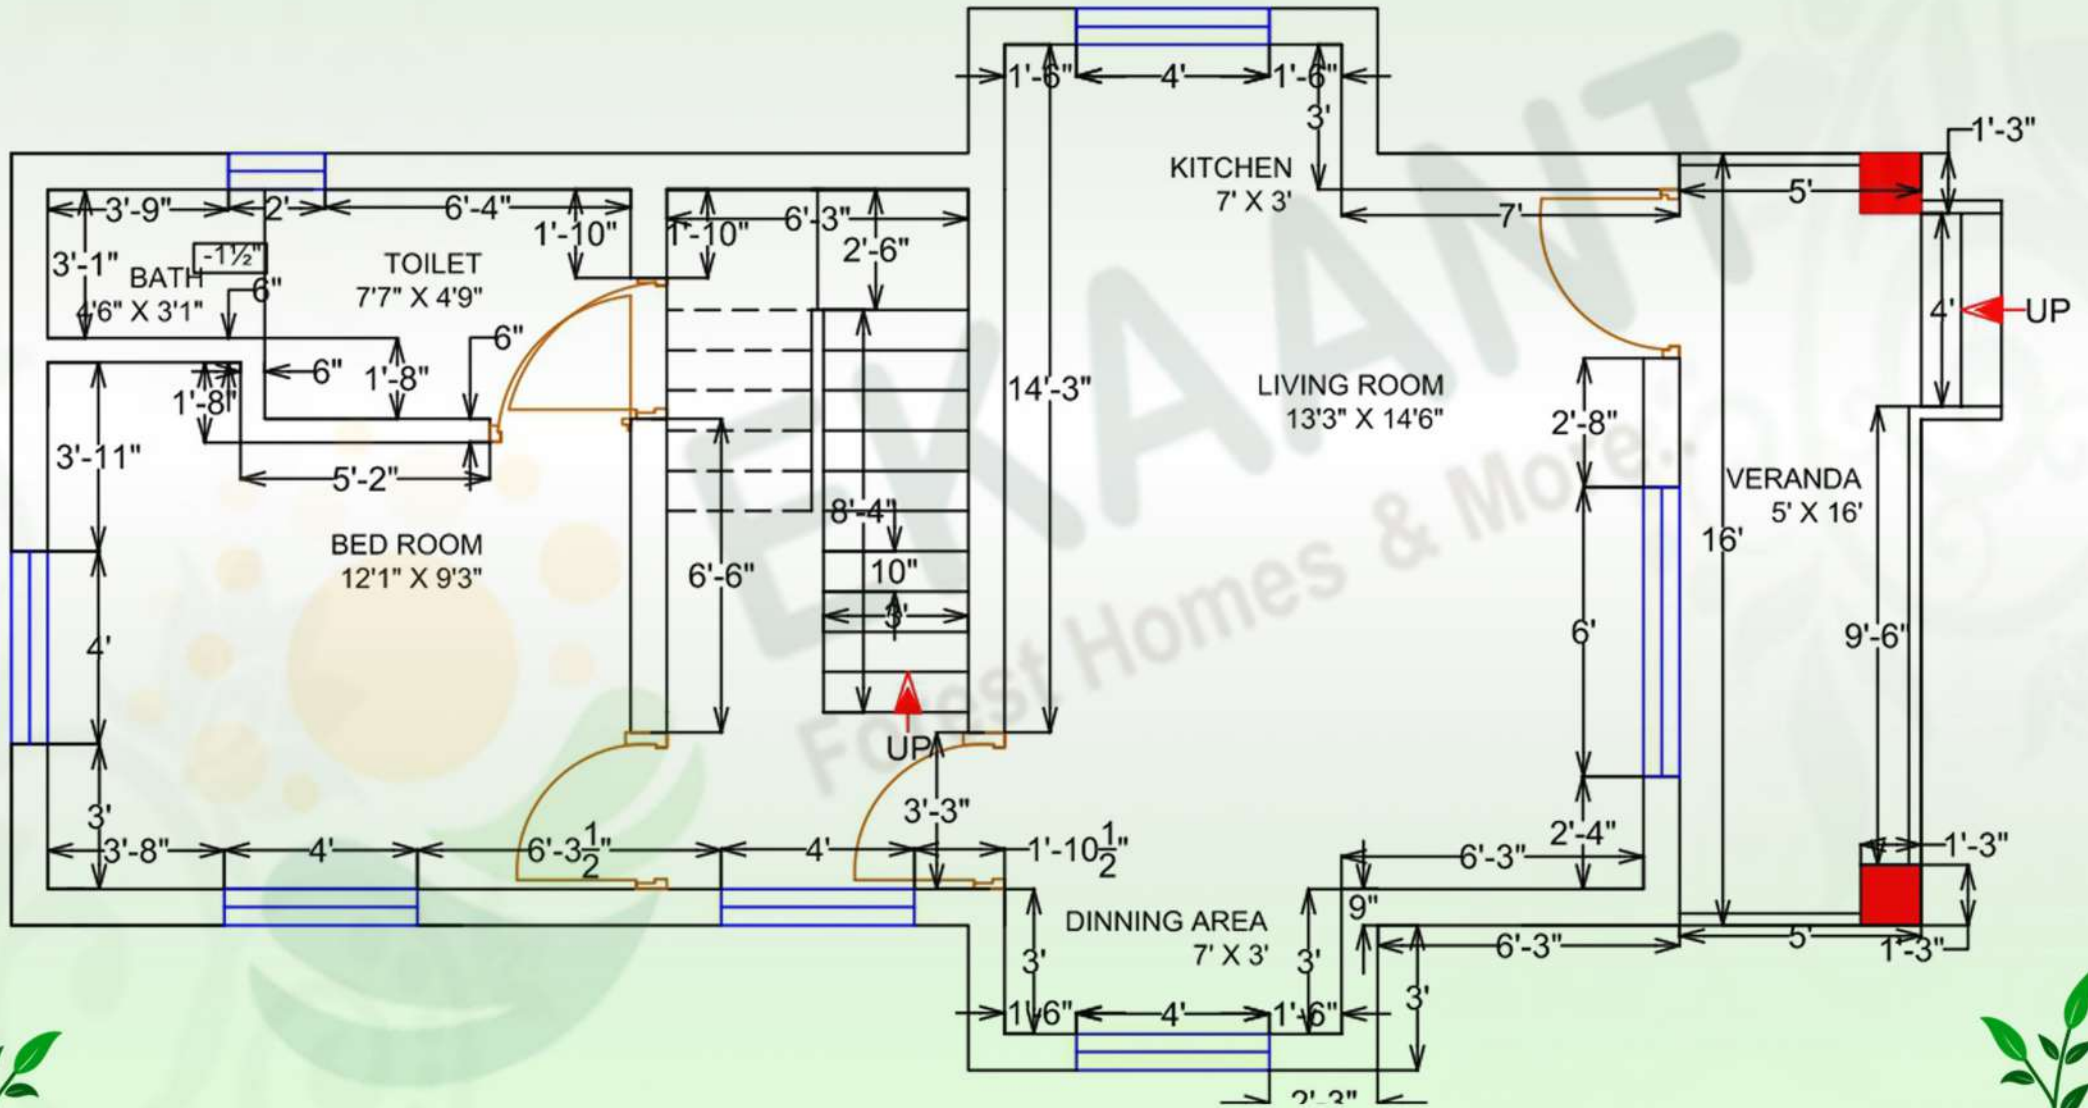


First Floor Dimension Plan

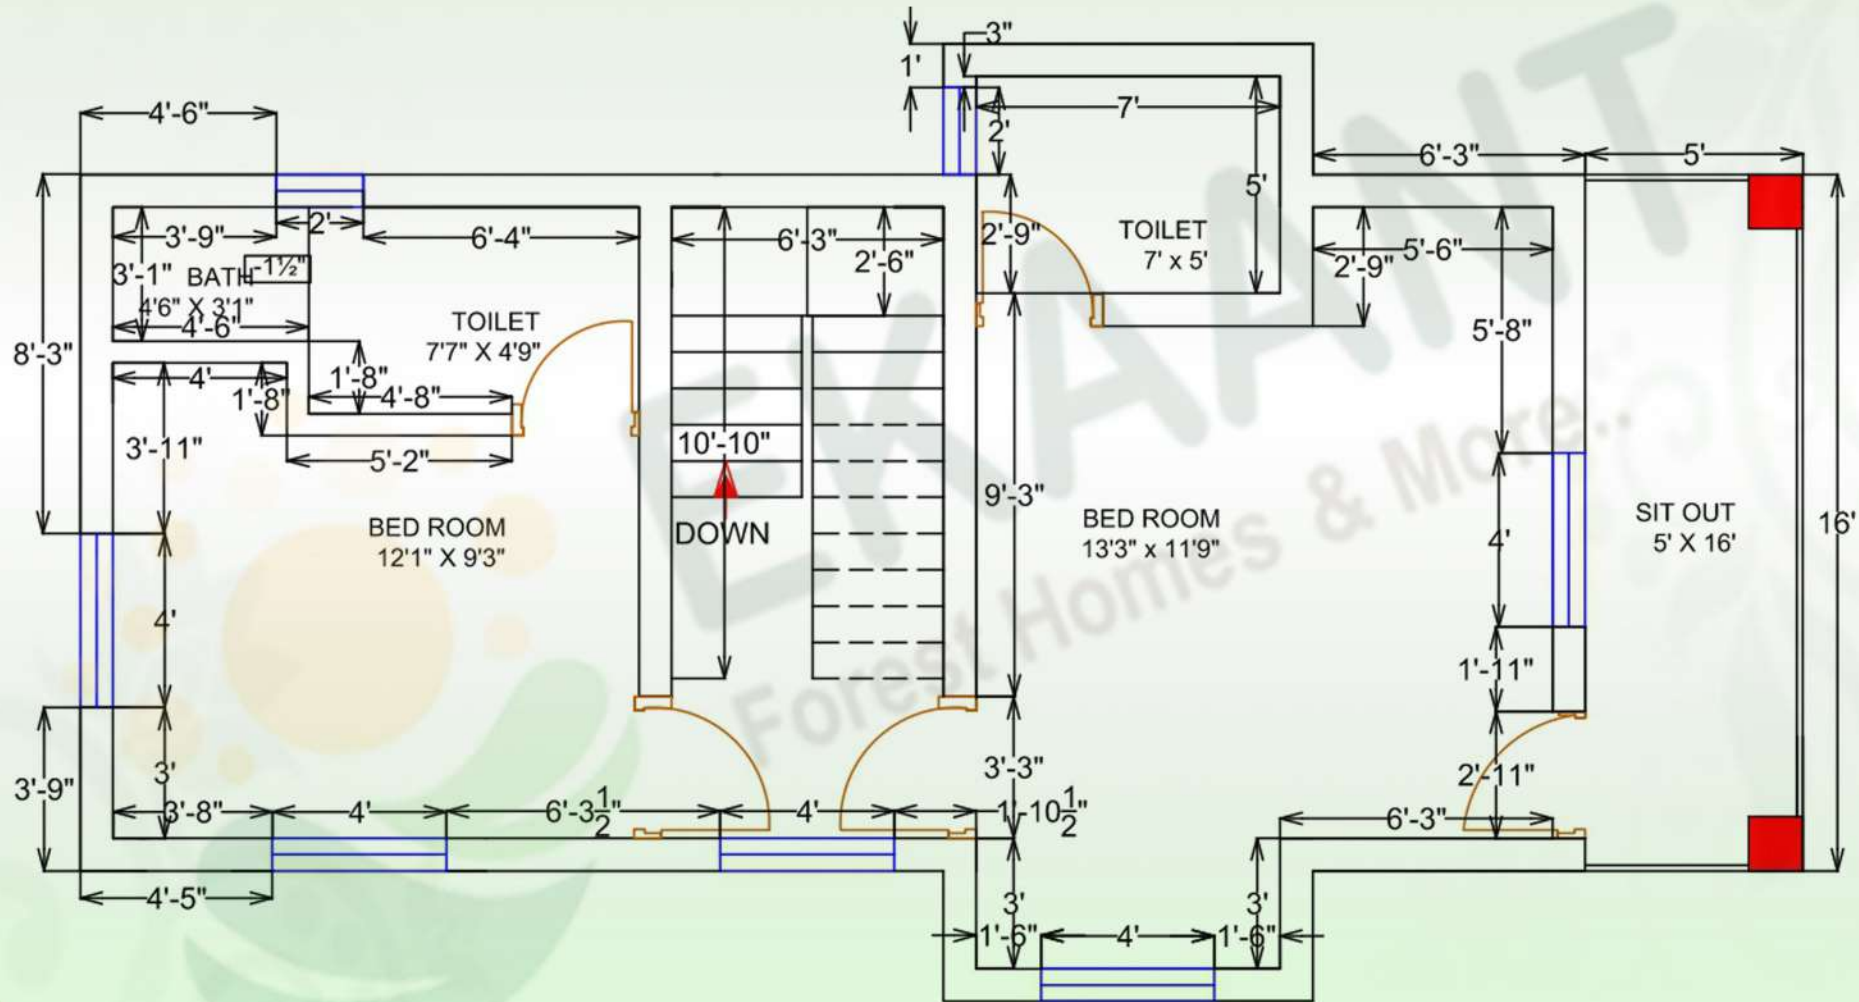




WIDE WINGS
CORPORATION


REALTY | HOSPITALITY | AGRO | MARKETING

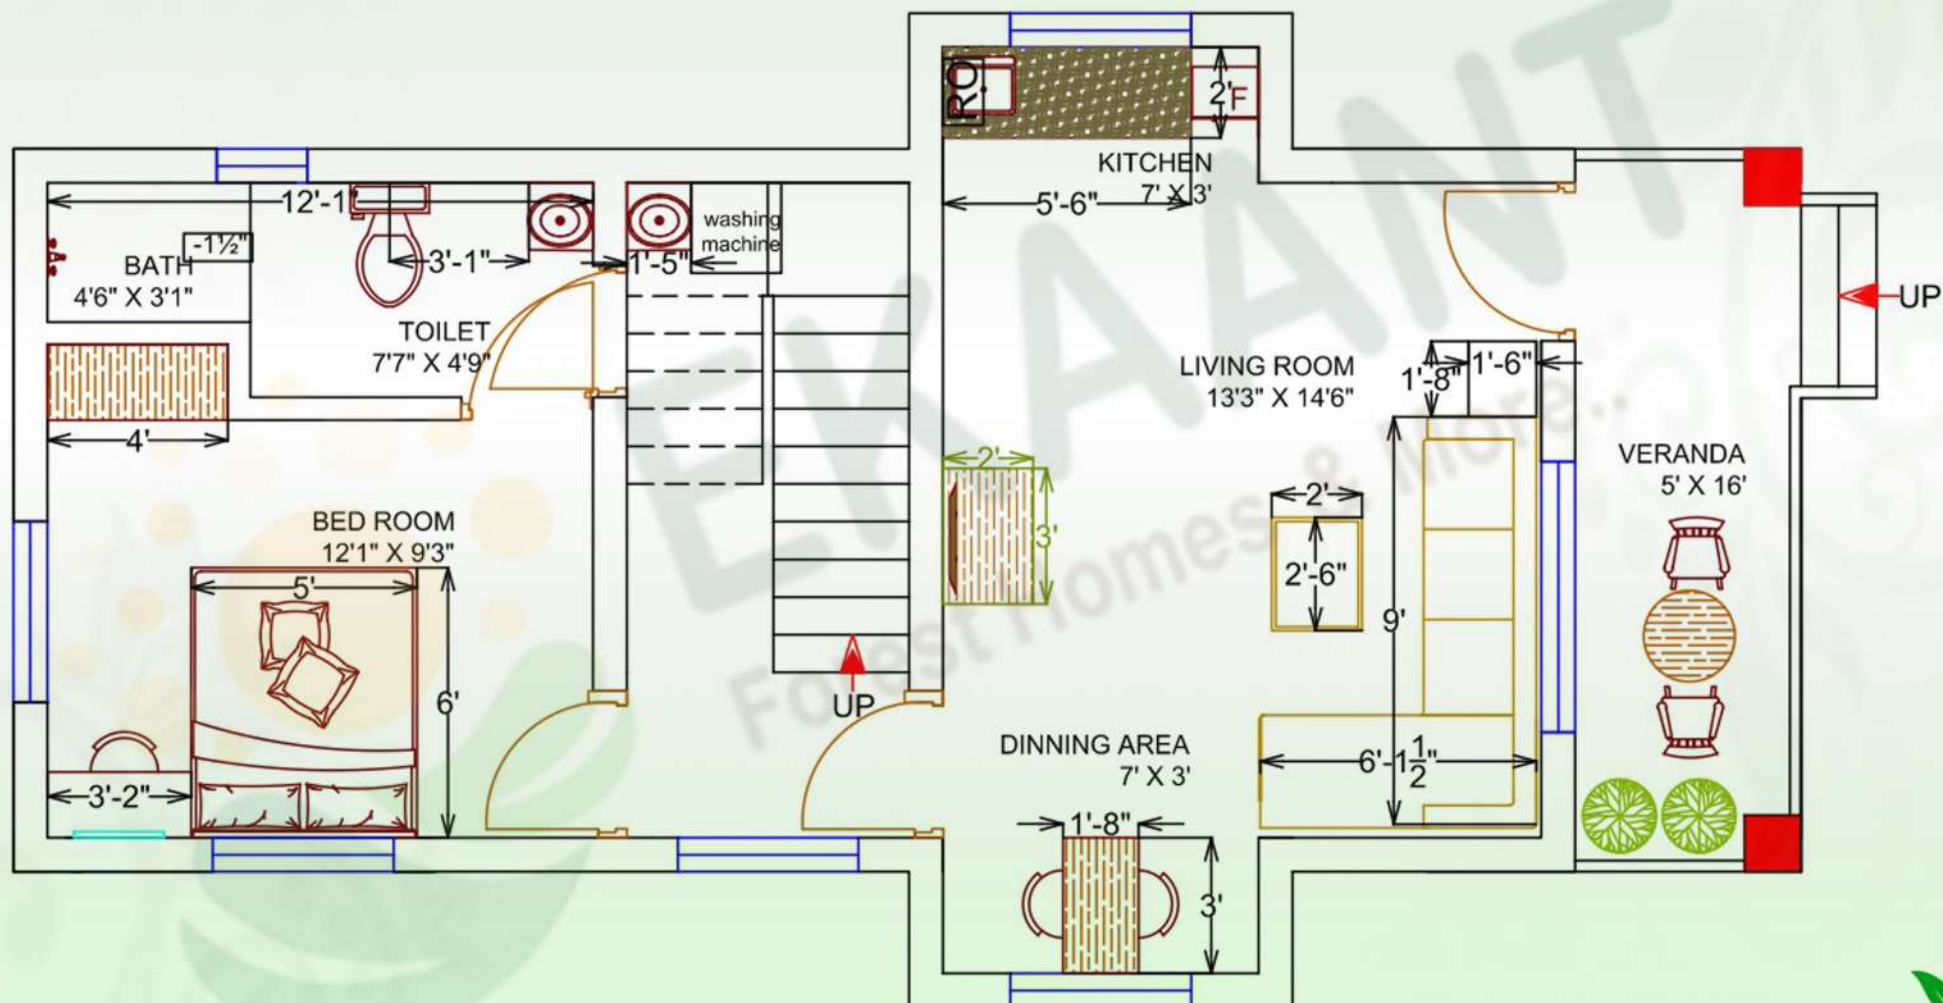


"Wide Wings Corporation, all design rights reserved."

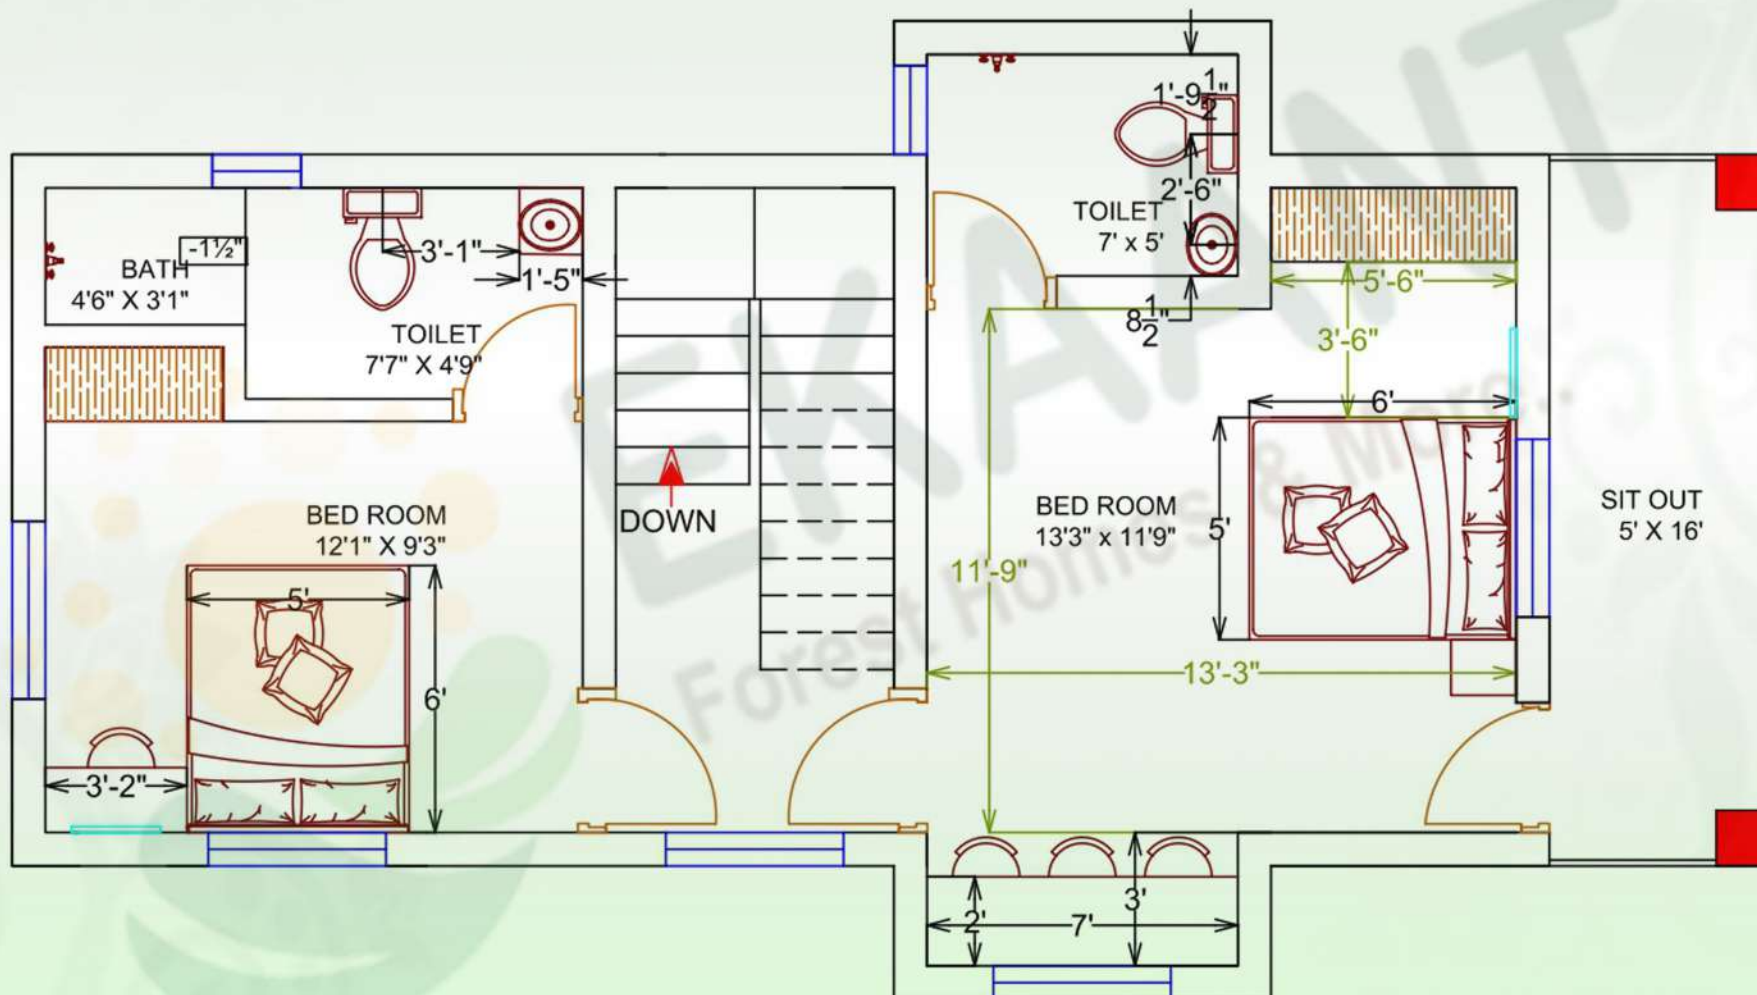


Roofing Plan

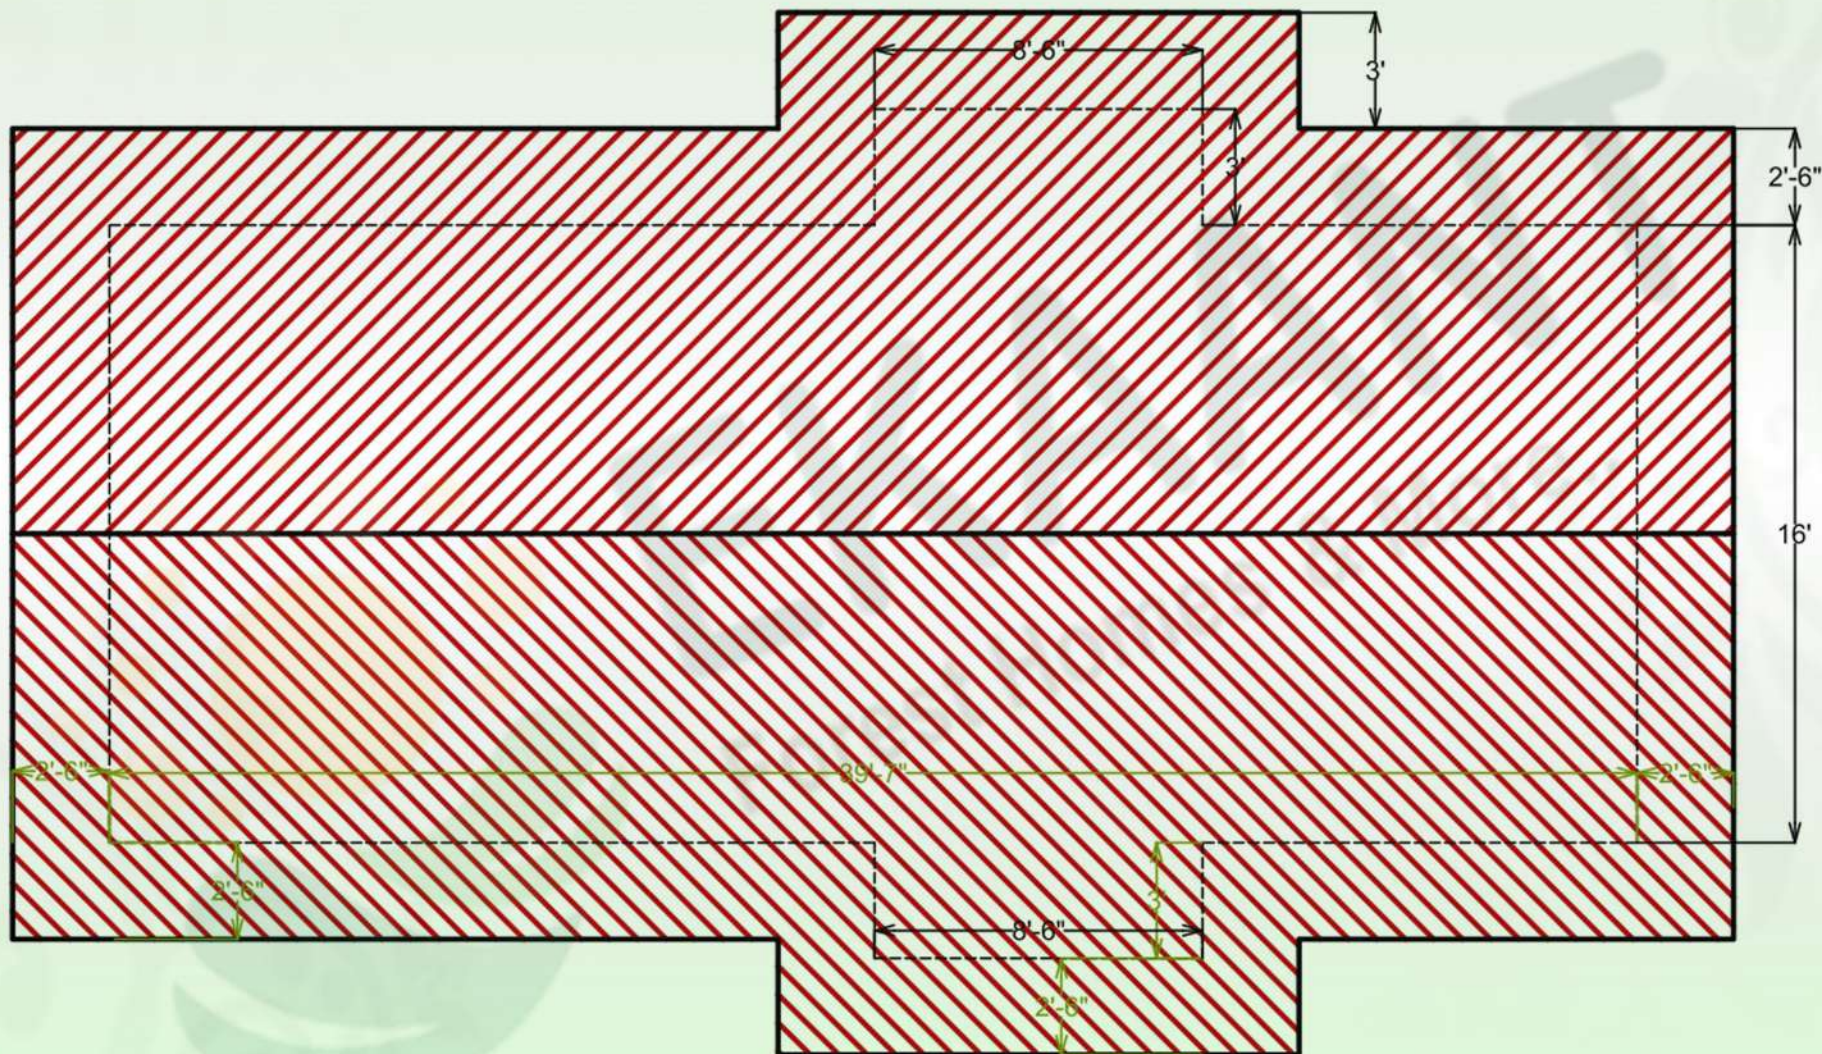


Plumbing Layout Ground Floor

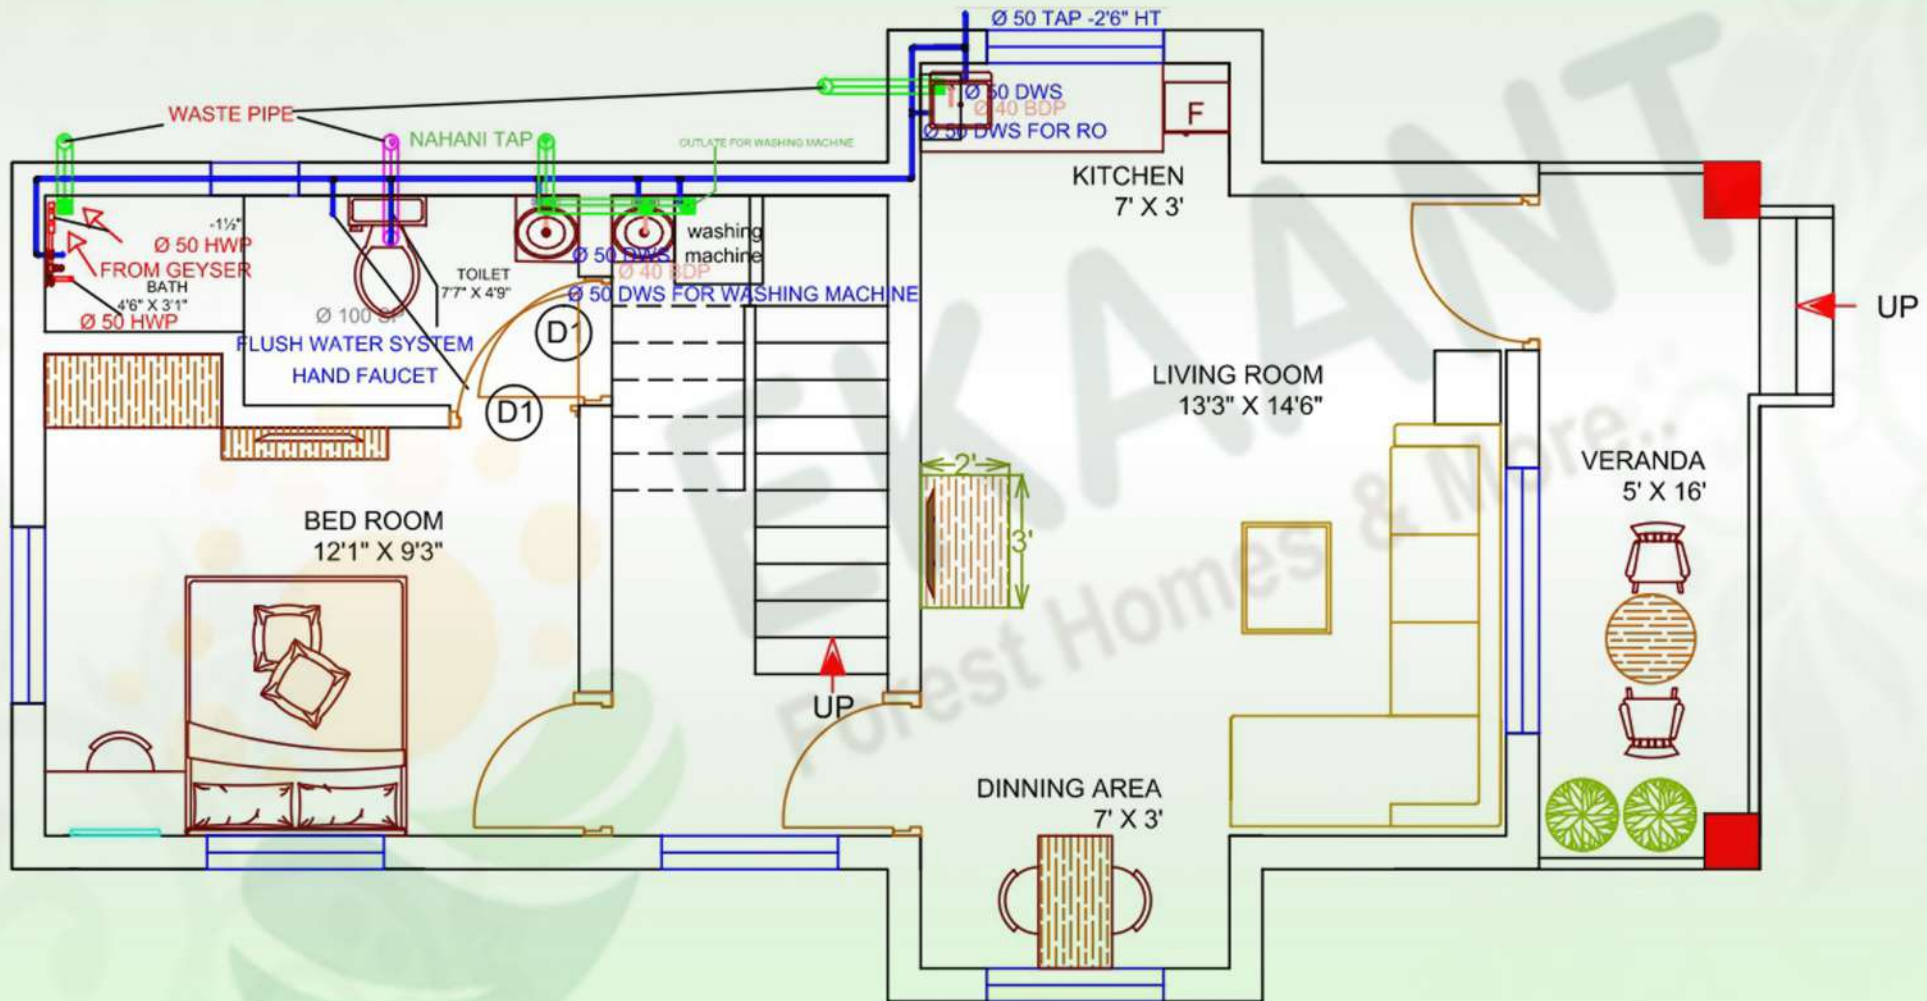


Plumbing Layout Frist Floor

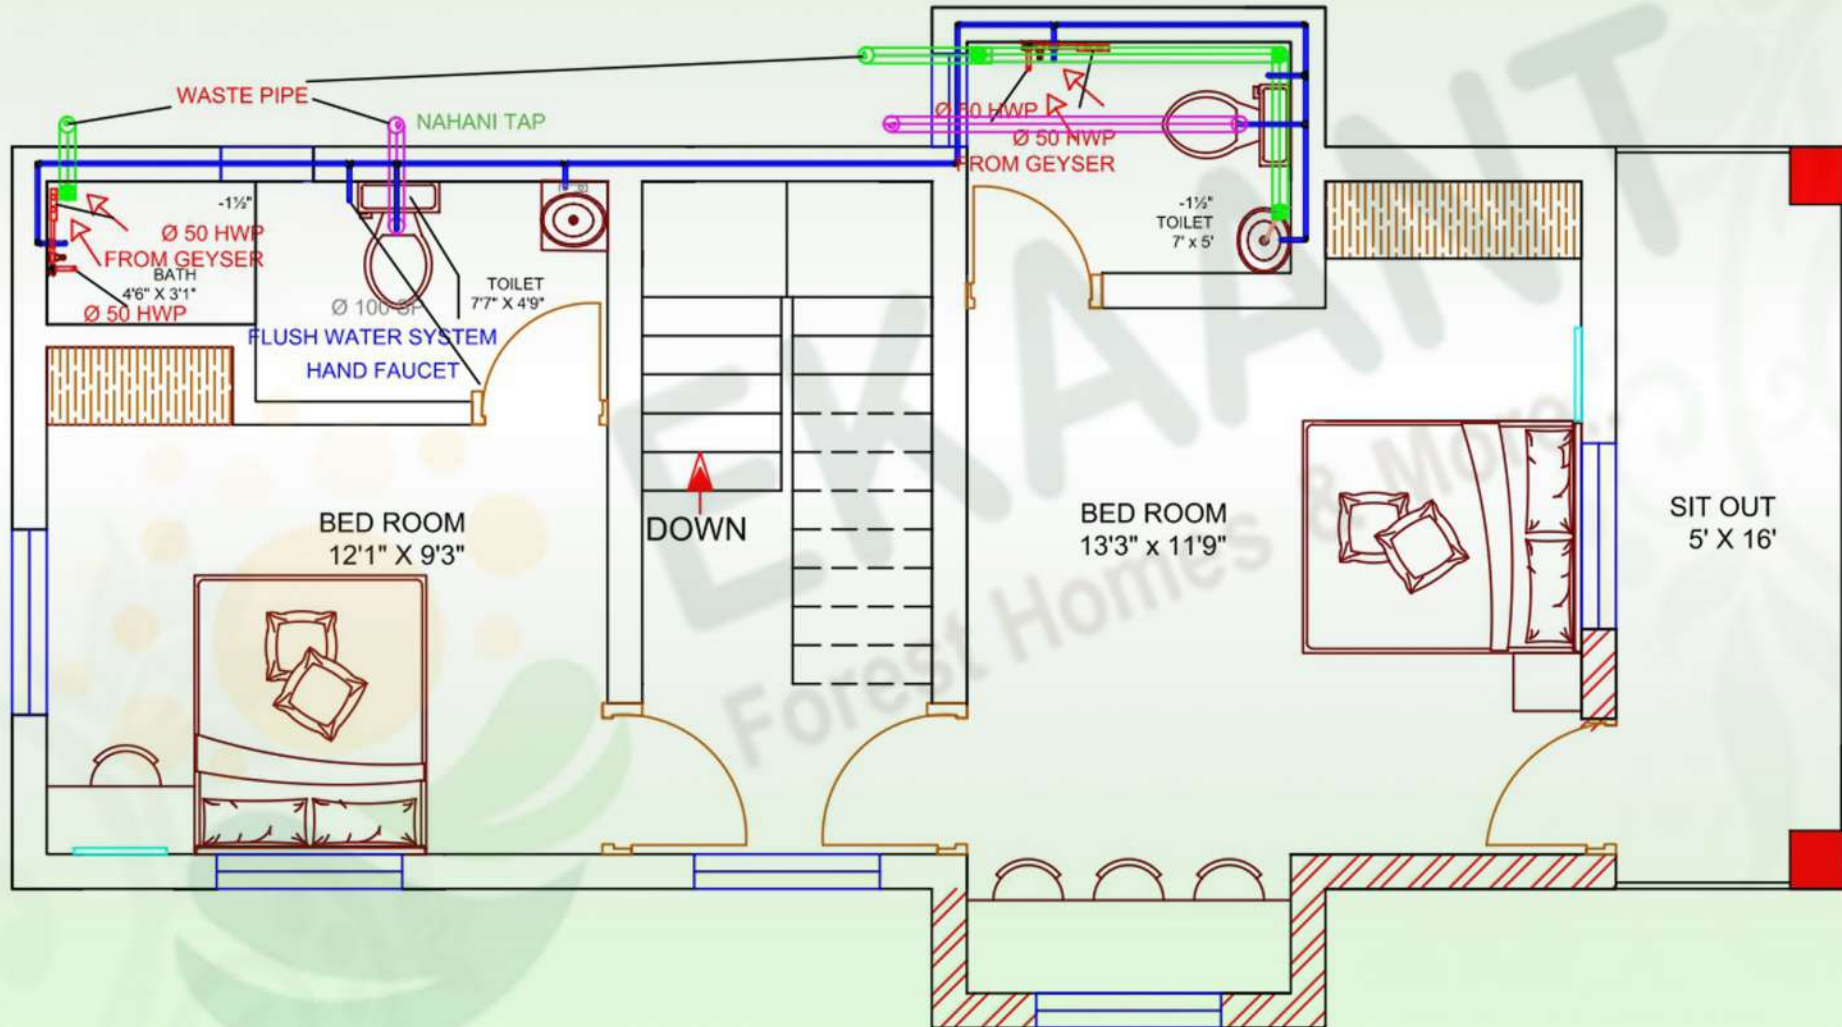

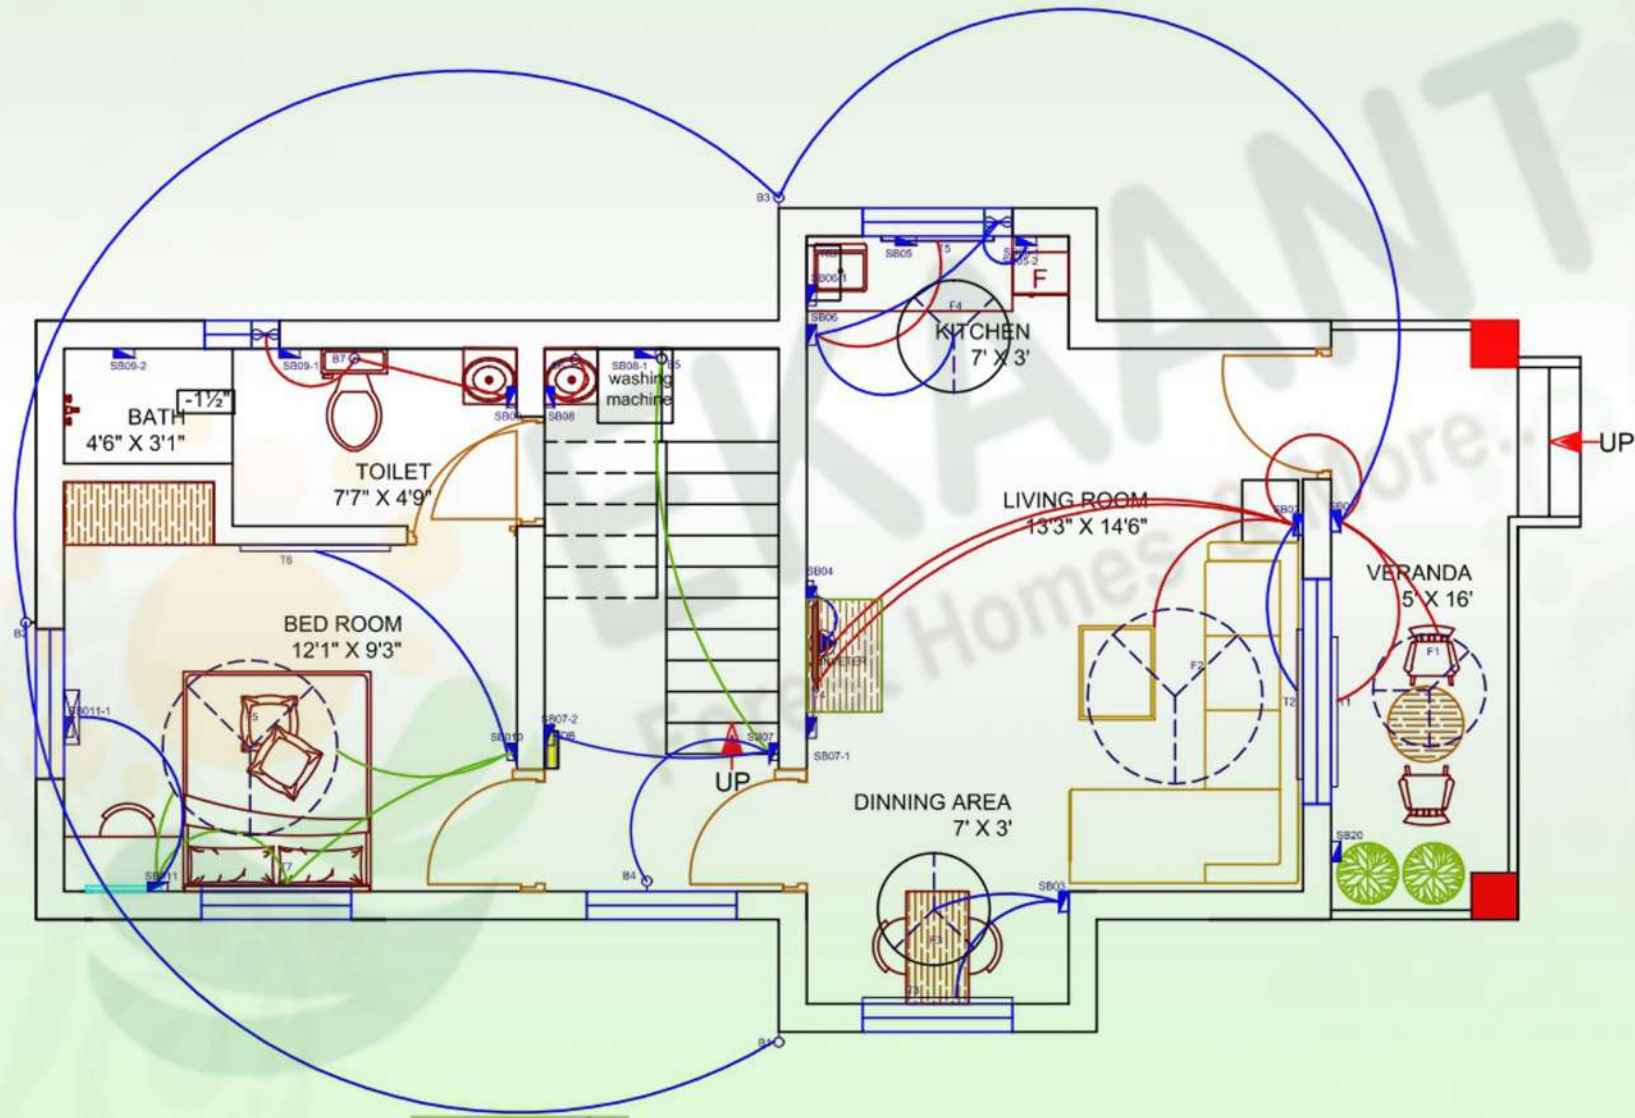

Electrical Dimension Frist Floor Plan

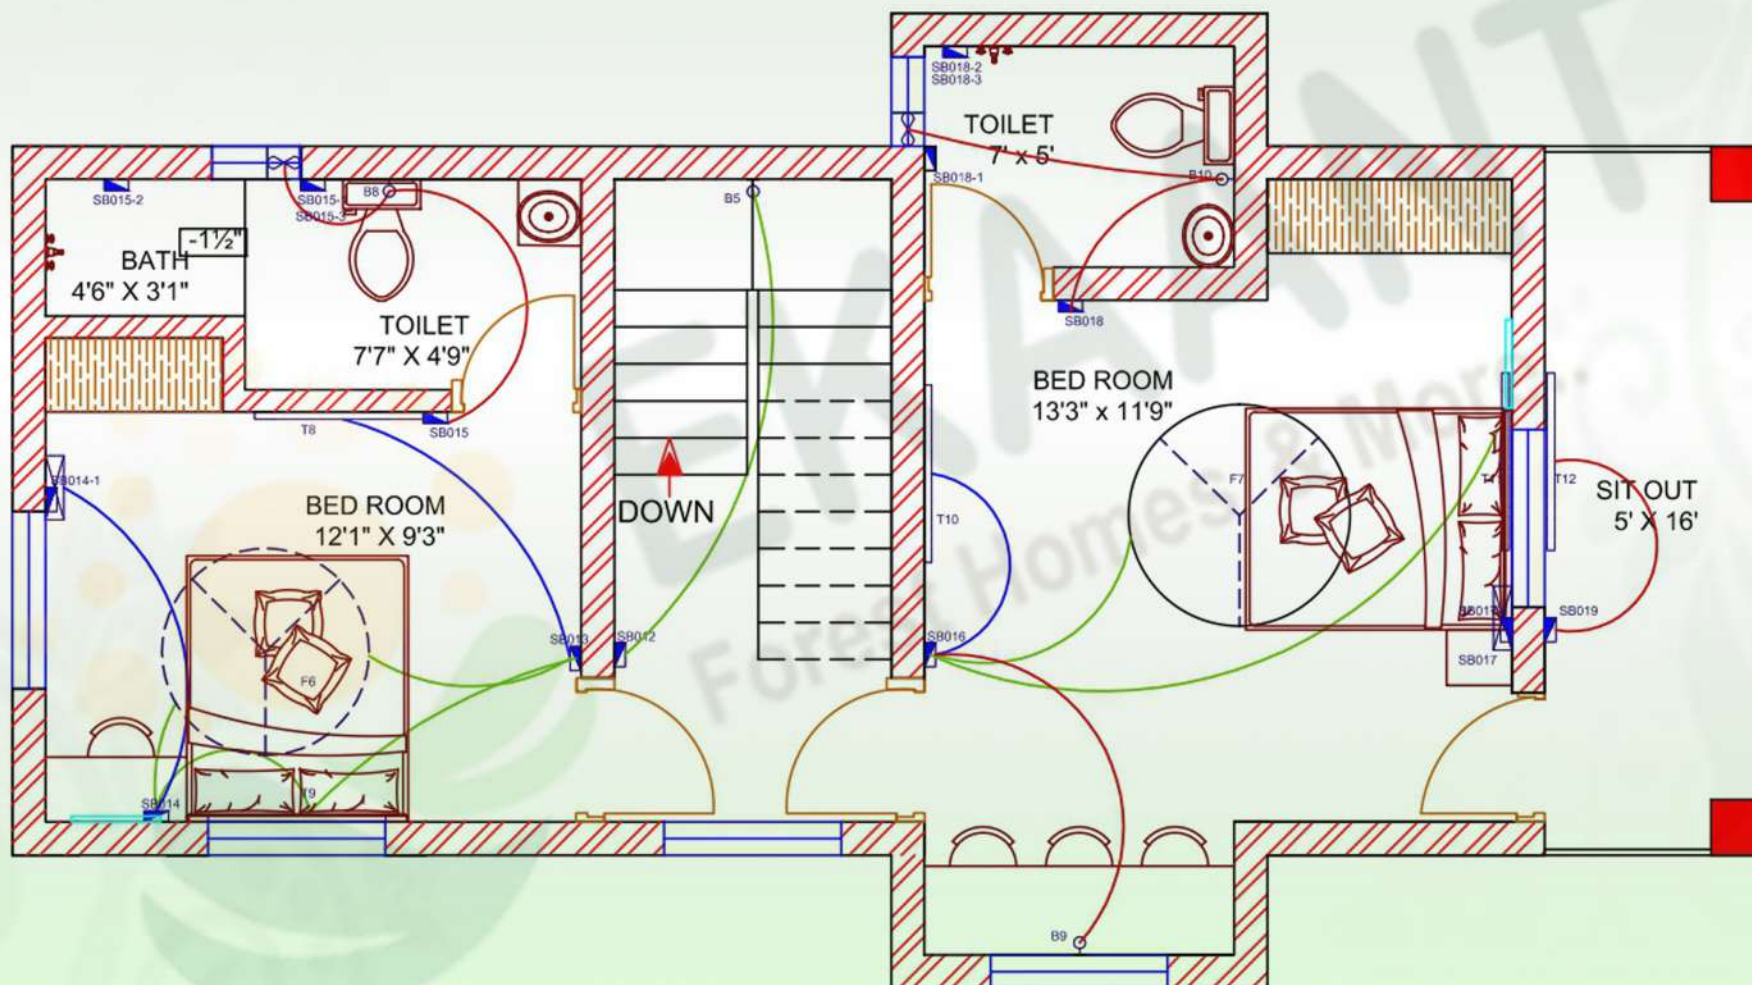

First Floor



TOTAL
FAN POINT - 8
BELL - 1
TUBE LIGHT - 12
16AMP POINTS (AC.GYSER,TV,INVETER)-9
6 AMP POINTS - 11
BULB - 10
EXHAUST - 4
6AMP/16AMP COMBINED POINT - 3
Switch Board - 20
TWO WAY POINT - 7
TOTAL POINTS - 65

Tank Position

